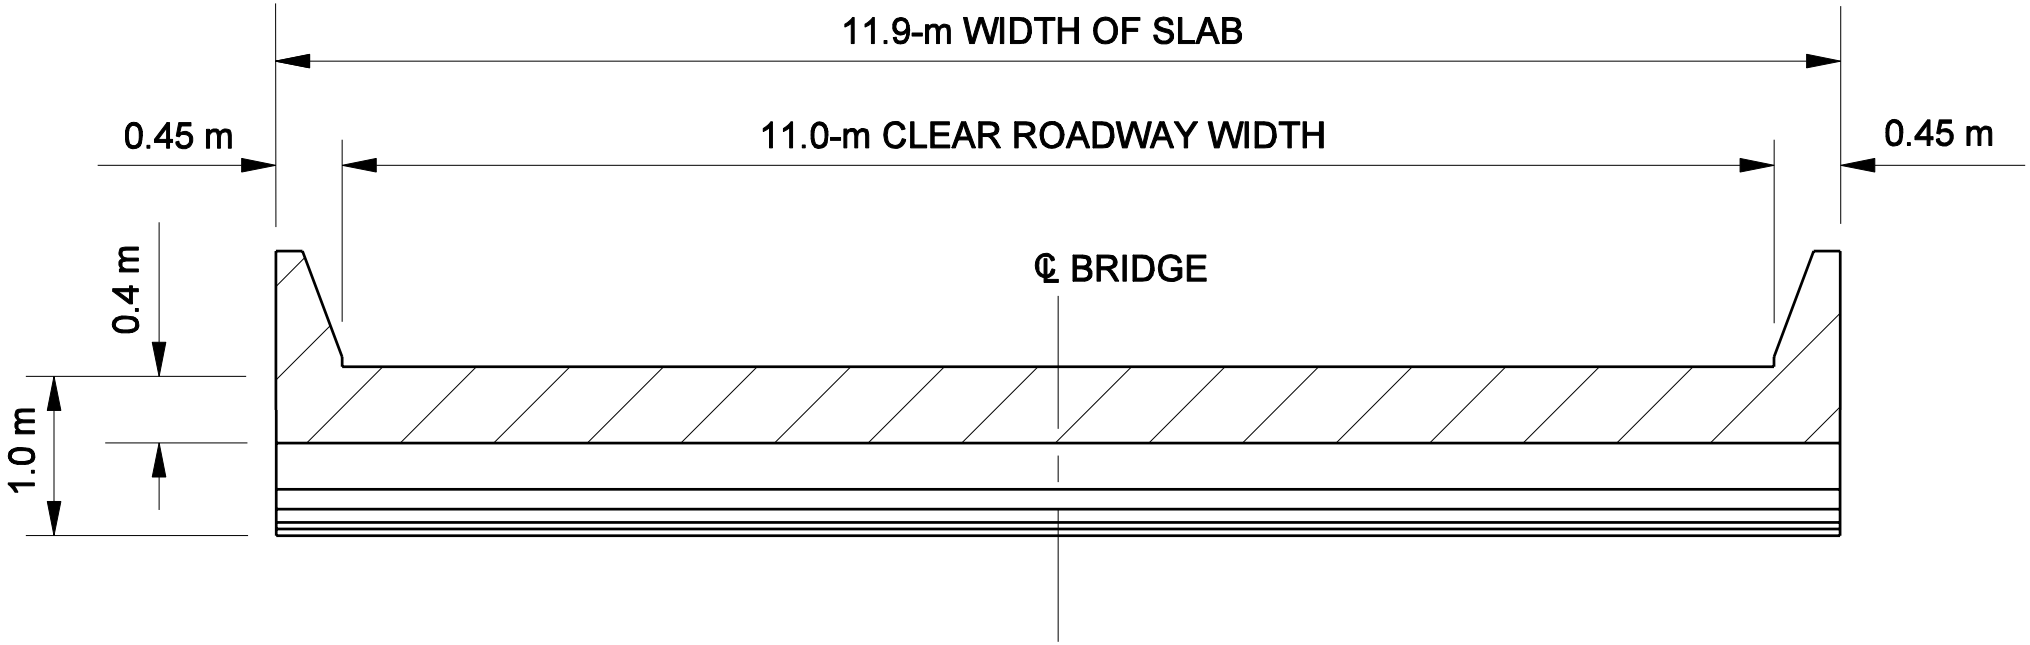

CROSS SECTION OF HAUNCHED CONCRETE SLAB BRIDGE

Figure 61-2H